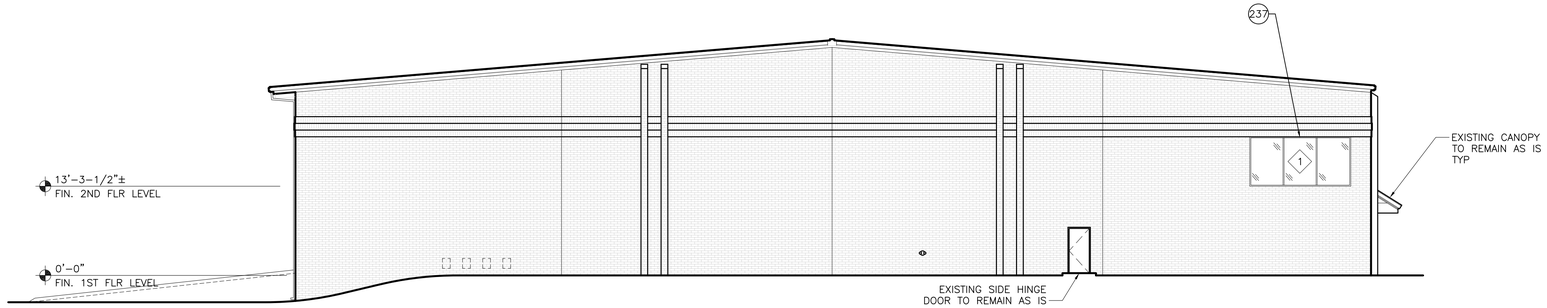

1 WEST ELEVATION

SCALE: 3/32" = 1'-0"

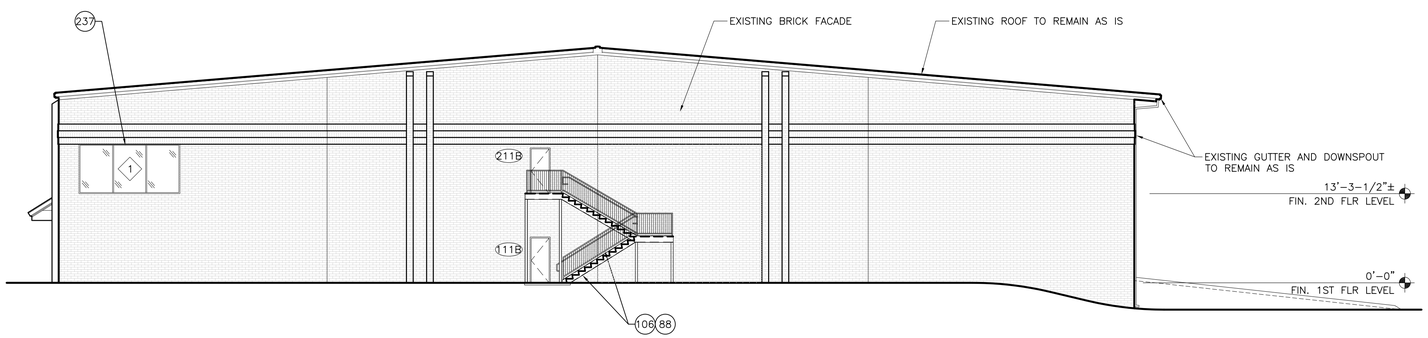

2 EAST ELEVATION

SCALE: 3/32" = 1'-0"

88. 88. EXTERIOR METAL STAIRS
106. PAINTED STEEL HANDRAIL – BY CONTRACTOR
110. SIDE-HINGED H.M. DOOR – SEE DOOR SCHEDULE
111. AUTO SLIDING DOOR – SEE DOOR SCHEDULE
112. SECTIONAL OVERHEAD DOOR – SEE DOOR SCHEDULE
237. 237. STOREFRONT GLAZING – SEE WINDOW TYPE SCHEDULE

KEY NOTES

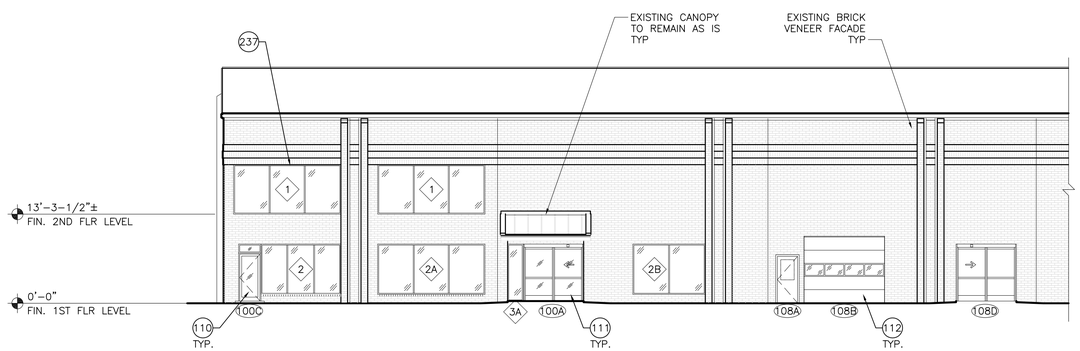

3 BUILDING SECTIONS - SOUTH ELEVATION

SCALE: 1/16" = 1'-0"

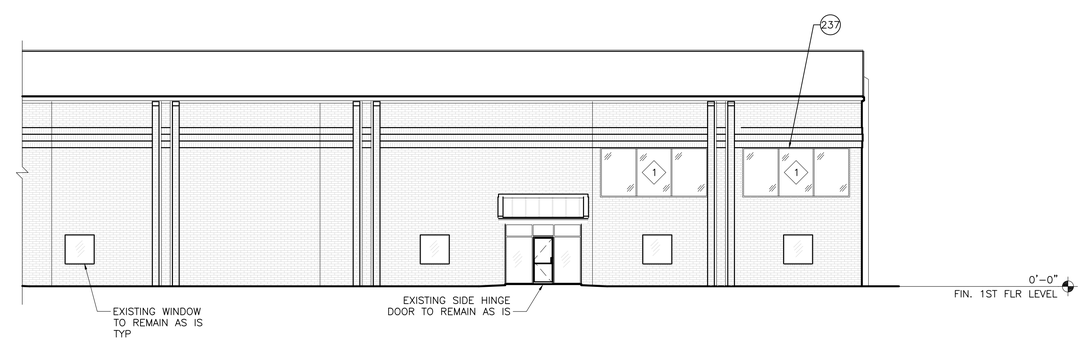

SHEET NOTES:

REFER TO SHEET A7.1 FOR DOOR TYPES AND RELATED NOTES.

REFER TO SHEET A7.2 FOR WINDOW TYPES AND RELATED NOTES.

REFER TO SHEET A7.2 FOR FINISH SCHEDULE AND RELATED NOTES.

REFER TO PLAN SHEETS FOR ADDITIONAL INFORMATION.

ALL DOOR AND WINDOW DIMENSIONS ARE TO CENTER LINE OF ROUGH OPENING.

REFER TO U-HAUL INTERNATIONAL STANDARD SPECIFICATIONS FOR MATERIAL AND INSTALL REQUIREMENTS.

SEE UHI FACILITY IMAGING AND DIRECTIONAL SIGNAGE IMAGING BOOK FOR ADDITIONAL INFORMATION/REQUIREMENTS

REVISIONS:

NO.	DATE	INITIALS	NOTES
1			
2			
3			
4			
5			
6			
7			
8			

PROFESSIONAL SEAL:

GEORGIA REGISTERED No. PE037008 PROFESSIONAL ENGINEER ANDREW M. CASICH
7/27/2016

ARCHITECT LOGO:

AMERCO REAL ESTATE COMPANY
CONSTRUCTION DEPARTMENT
2727 NORTH CENTRAL AVENUE
PHOENIX, ARIZONA 85004
P: (602) 263-6502

SITE ADDRESS:
U-HAUL OF STARRS MILLS
375 HWY 74 S
PEACHTREE CITY, GA 30269

SHEET CONTENTS:
BUILDING ELEVATIONS

763071

DRAWN:	JRW	A3.1
CHECKED:	AML	
DATE:	06.23.2016	

763071_A3.1

©2016 AMERCO REAL ESTATE COMPANY