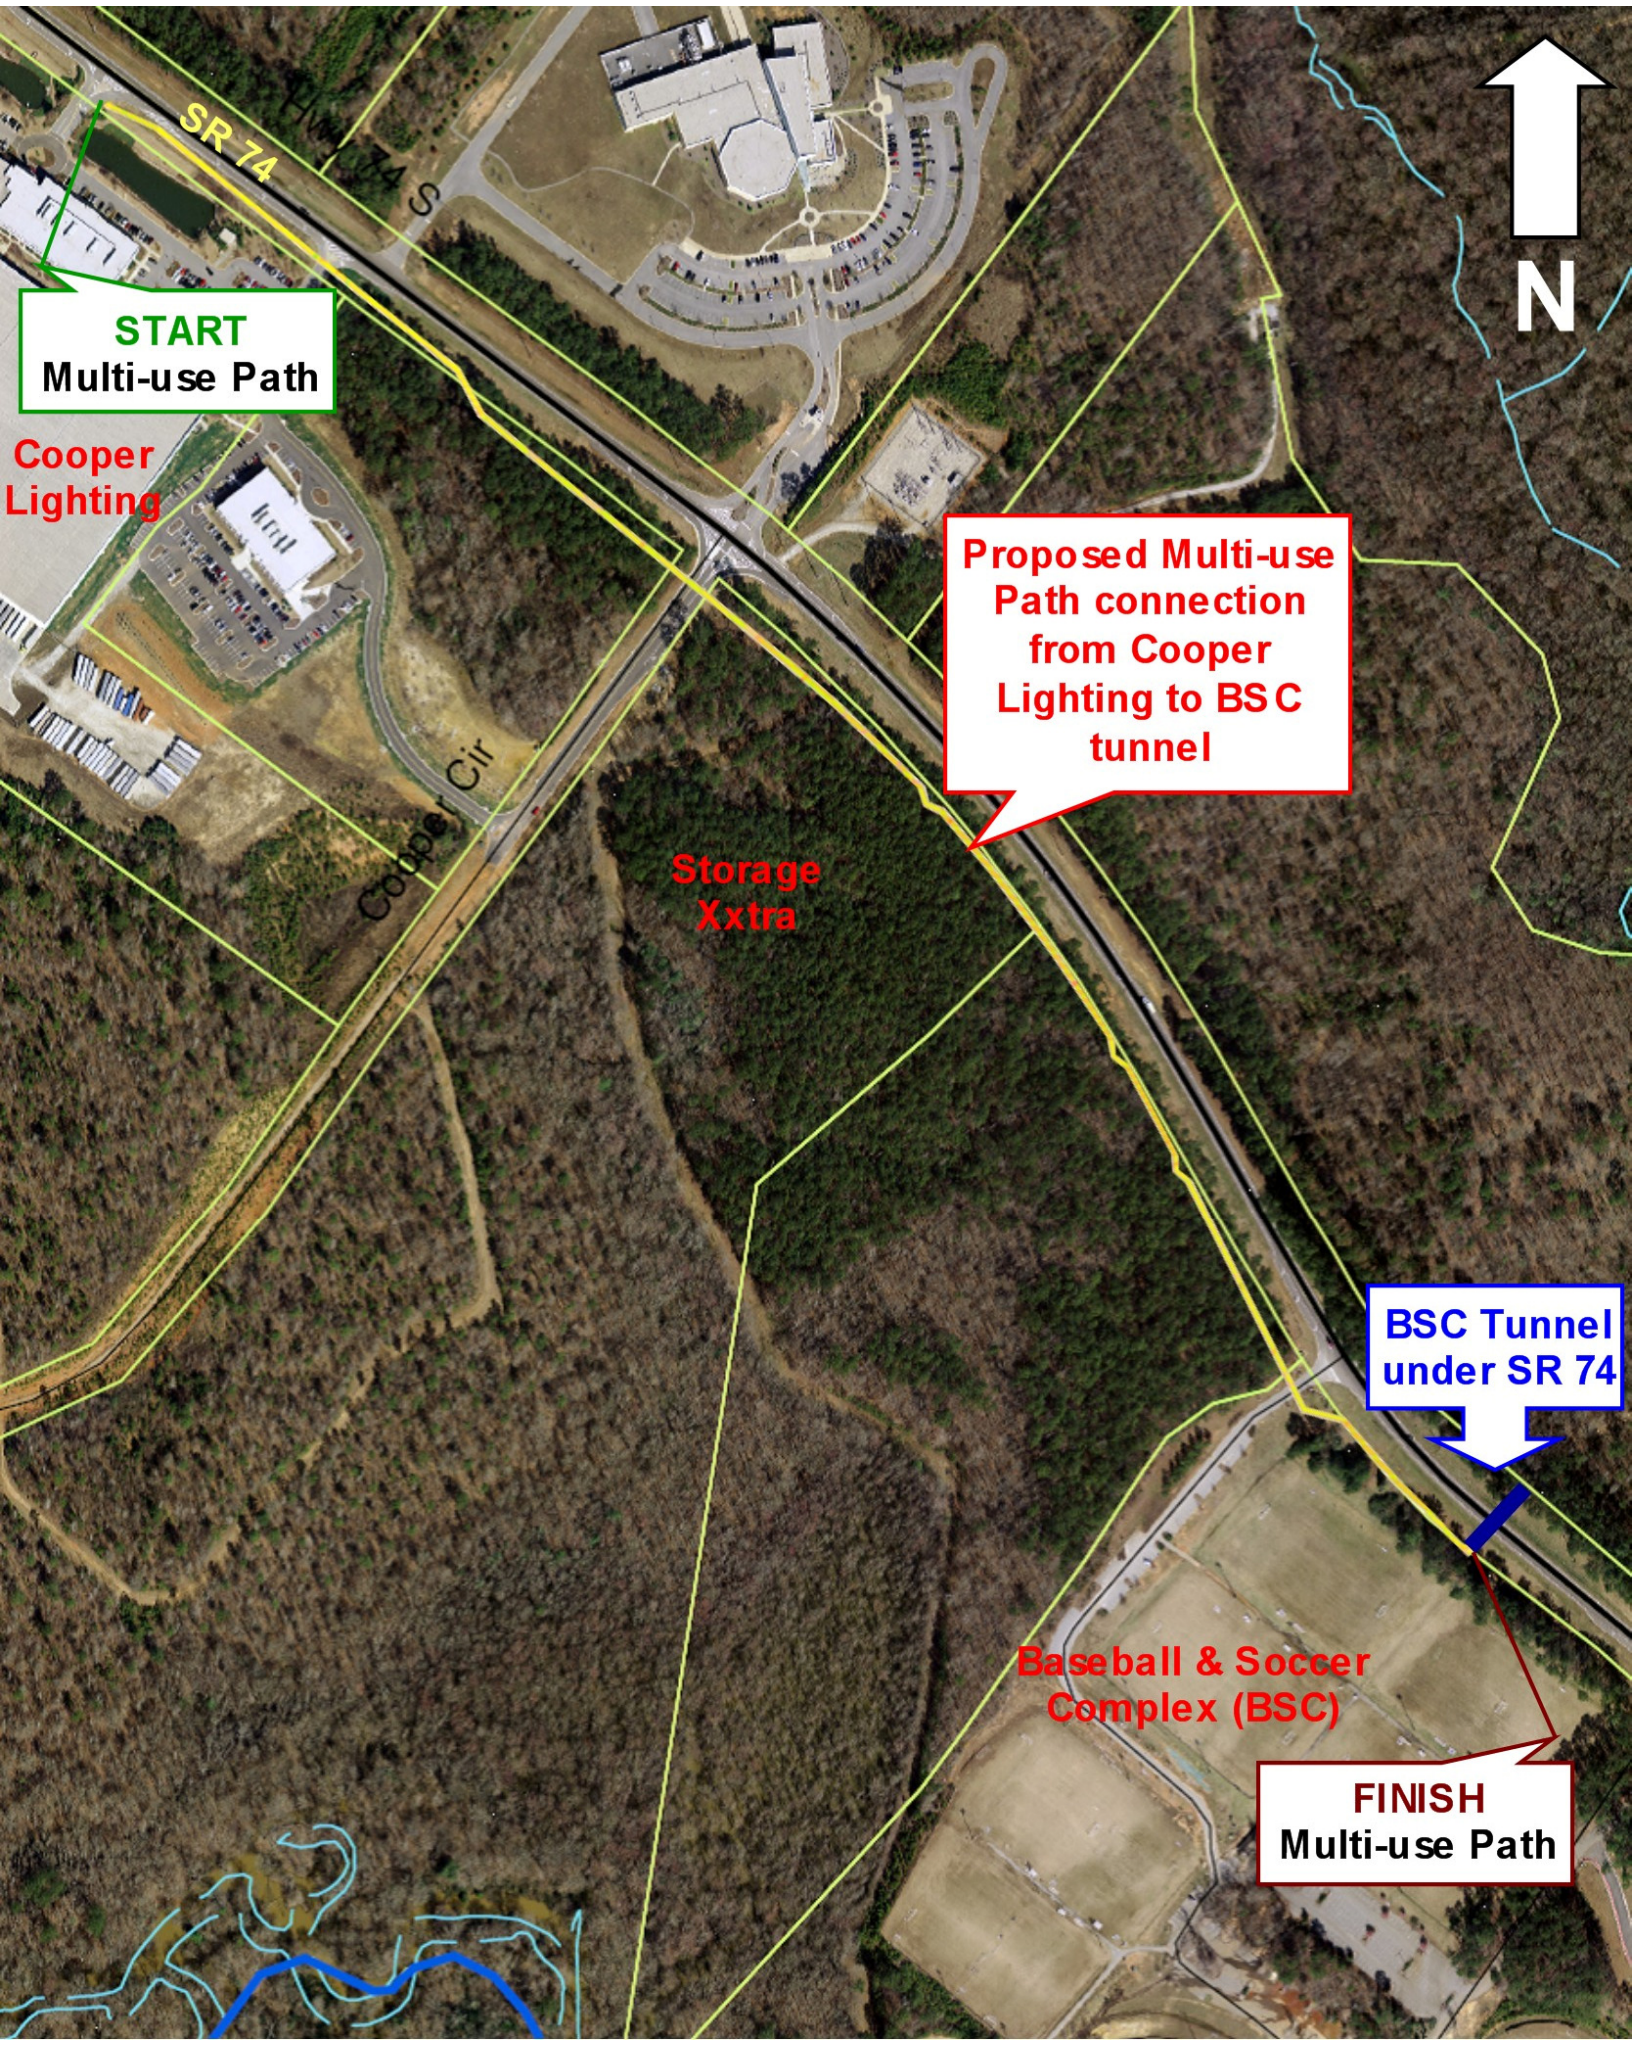
SR 74
Hwy 74 S
N
START
Multi-use Path
Cooper
Lighting
Cooper Cir
Proposed Multi-use
Path connection
from Cooper
Lighting to BSC
tunnel
Storage
Xxtra
BSC Tunnel
under SR 74
Baseball & Soccer
Complex (BSC)
FINISH
Multi-use Path

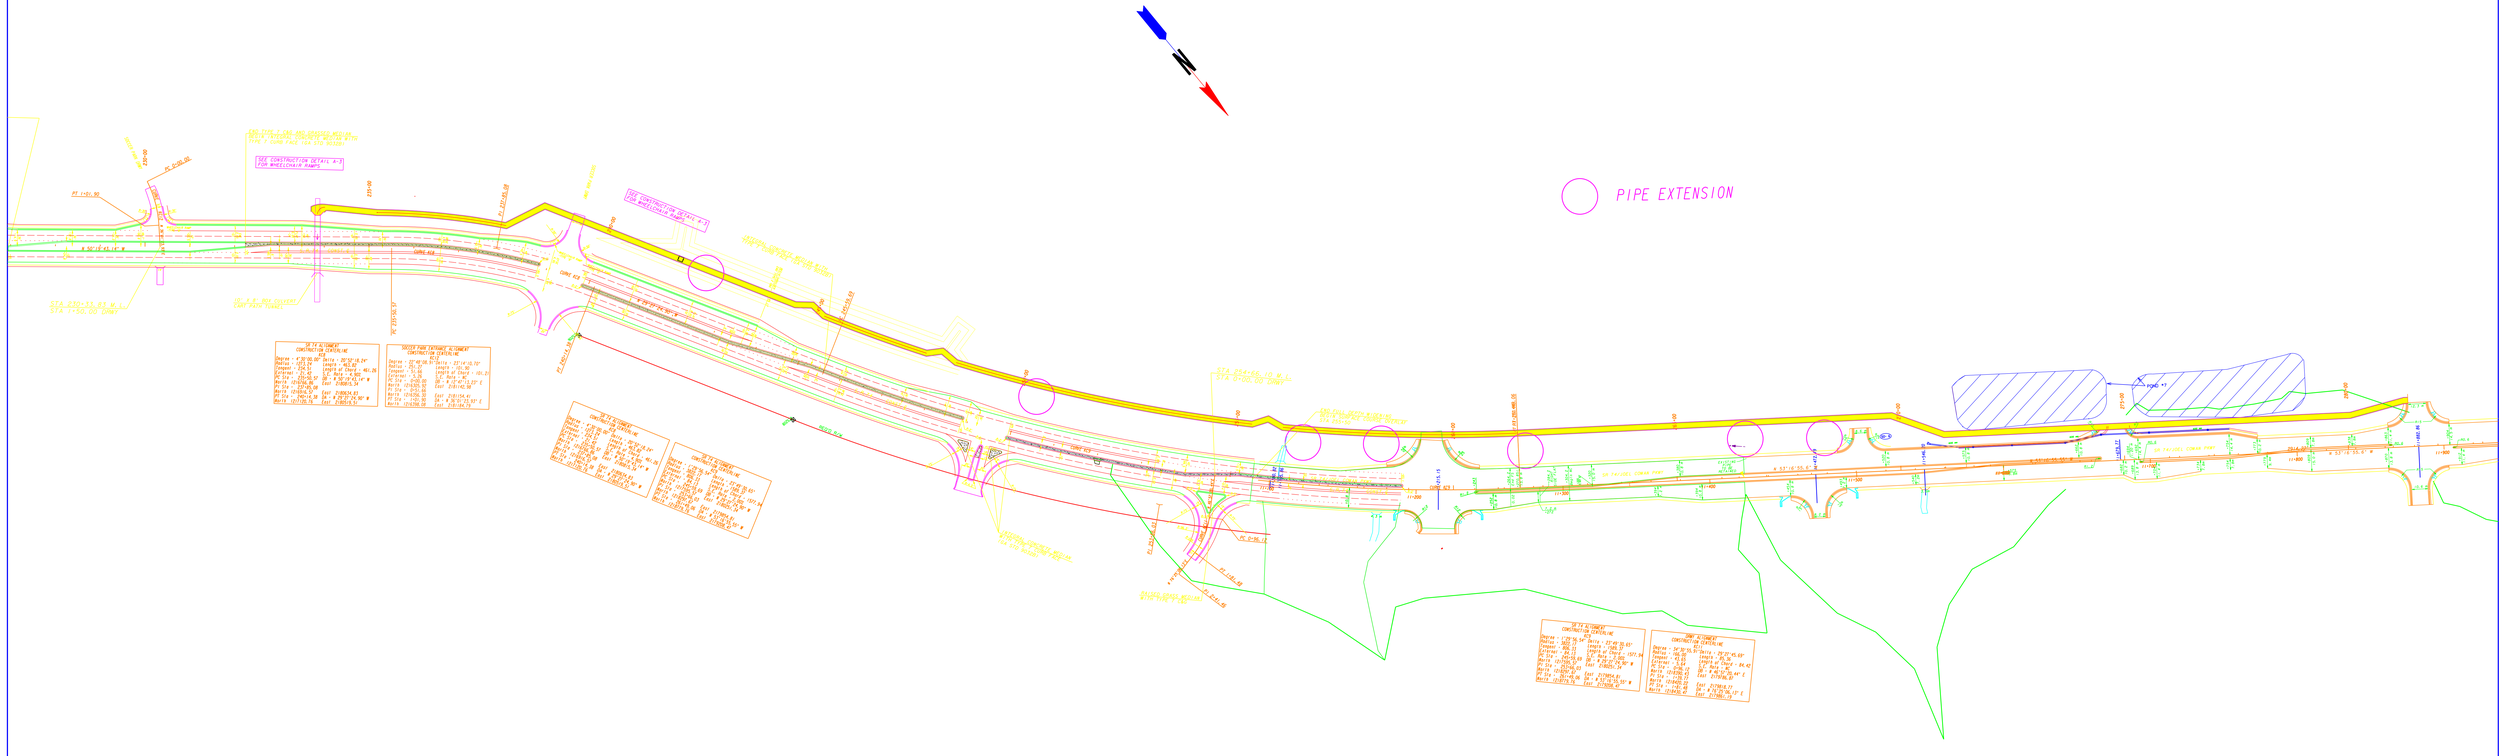

PEC | PROFESSIONAL ENGINEERING CONSULTANTS