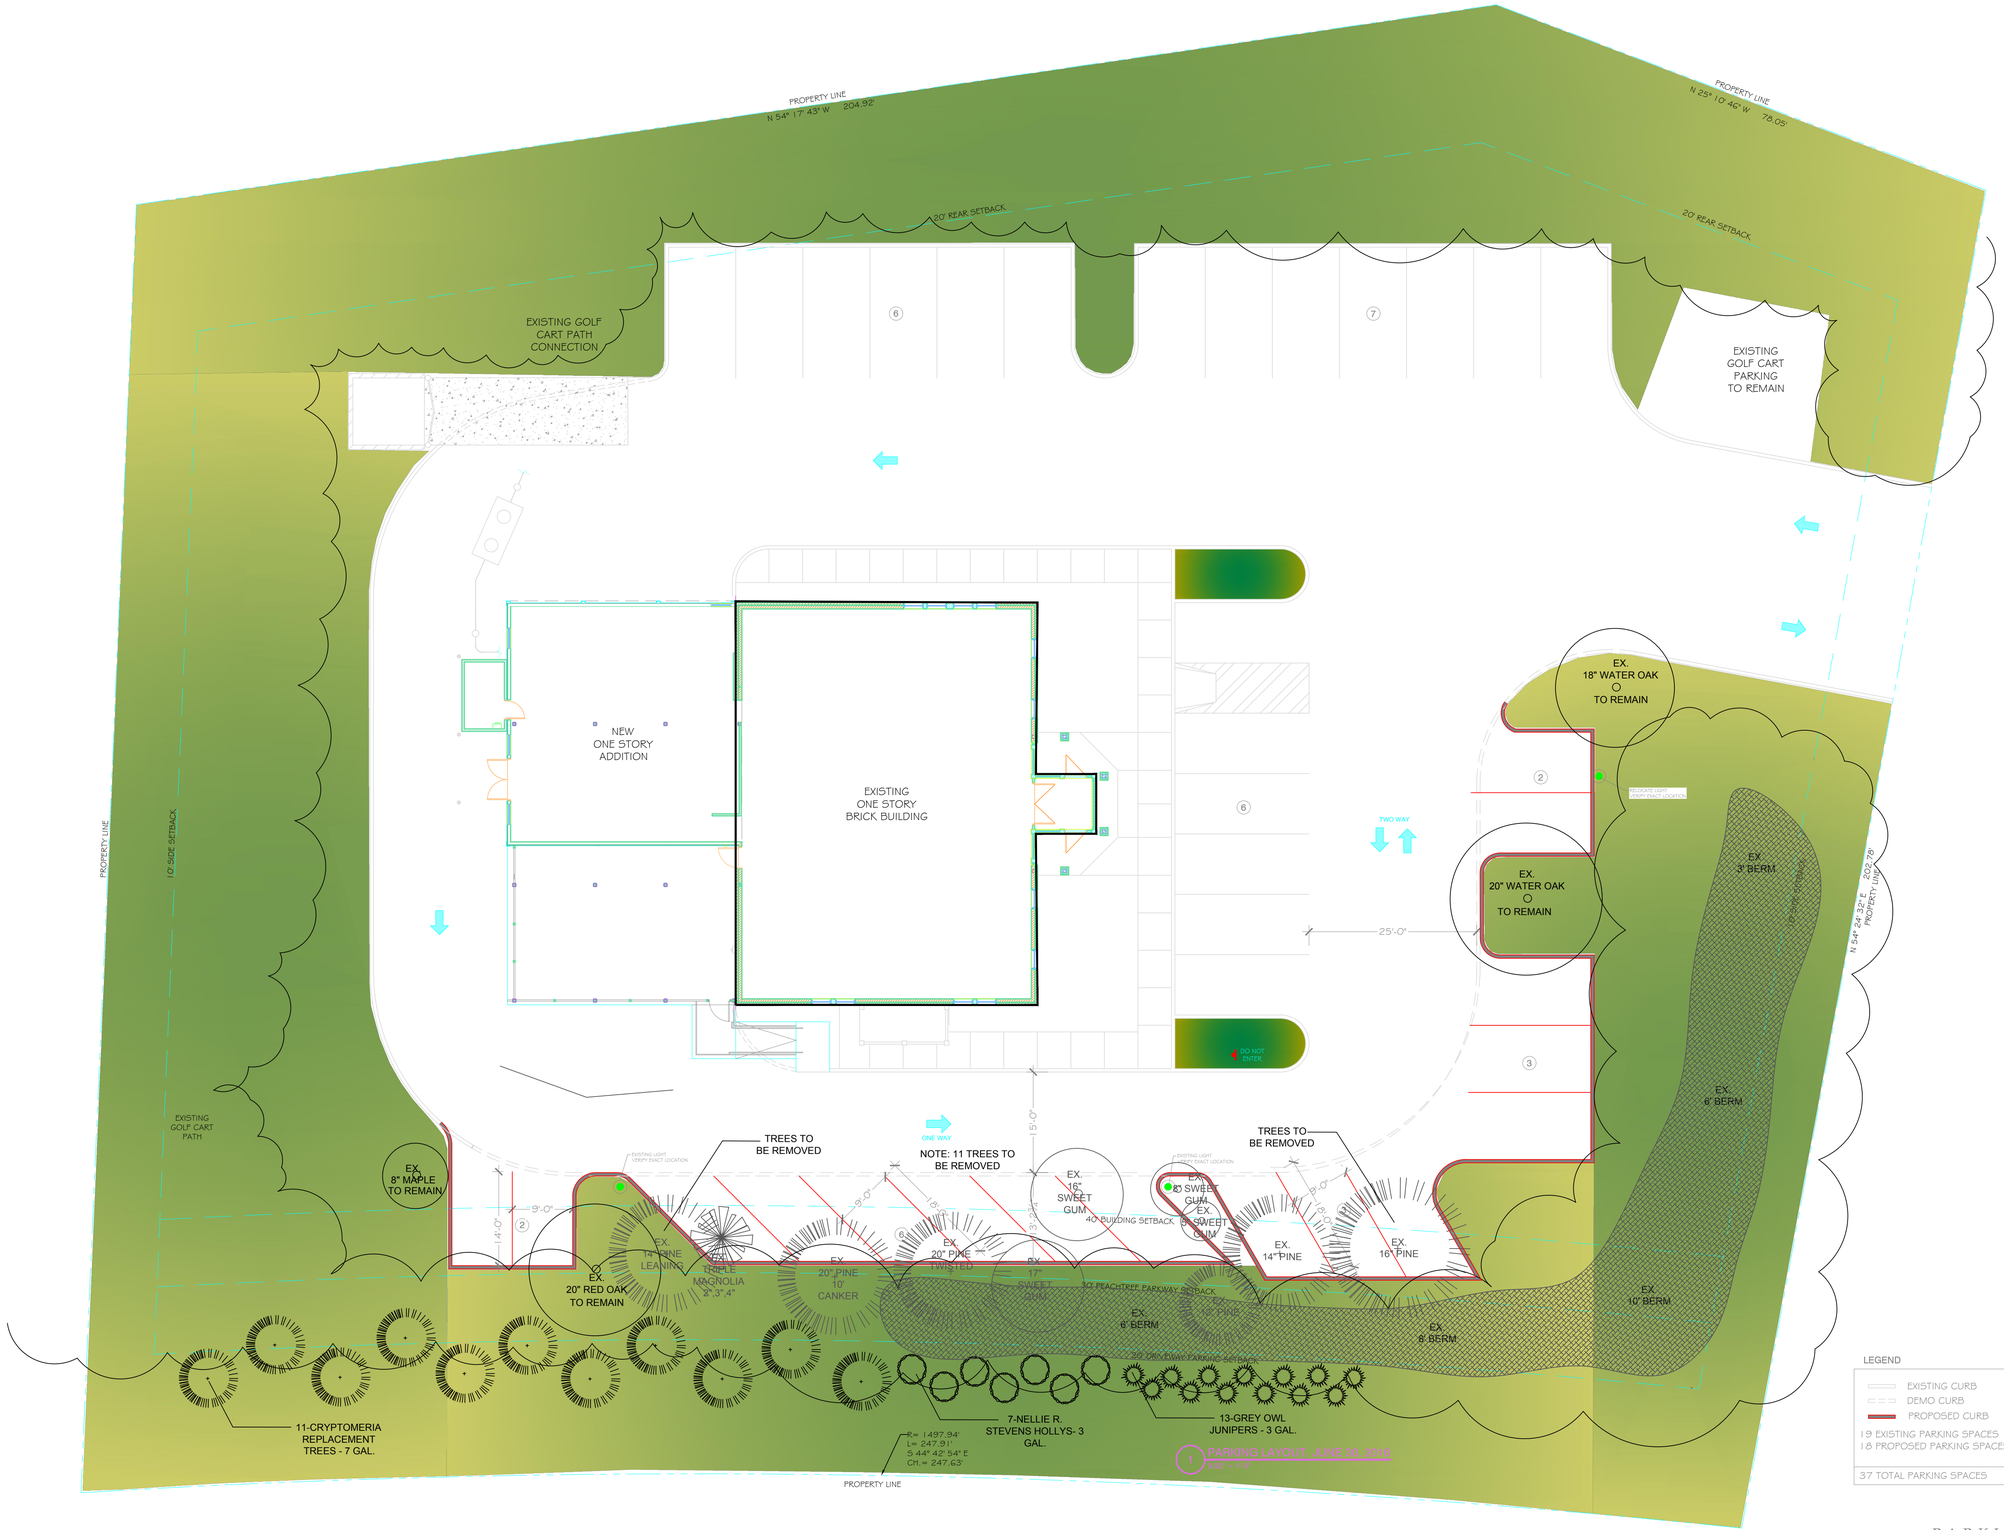

PARTNER II PIZZA

BRAELINN VILLAGE
PEACHTREE CITY, GEORGIA

PARKING LAYOUT 3/32" = 1'-0"

JUNE 30, 2016